
THIS DOCUMENT CONTAINS INFORMATION PROPRIETARY TO AERONAV INC.
ANY REPRODUCTION, DISCLOSURE OR USE OF THIS DOCUMENT IS EXPRESSLY
PROHIBITED, EXCEPT AS AERONAV INC. MAY OTHERWISE AGREE IN WRITING.

REVISIONS				
ZONE	REV	DESCRIPTION	DATE	APPR.
	0	FOR INFORMATION	JAN 2025	.

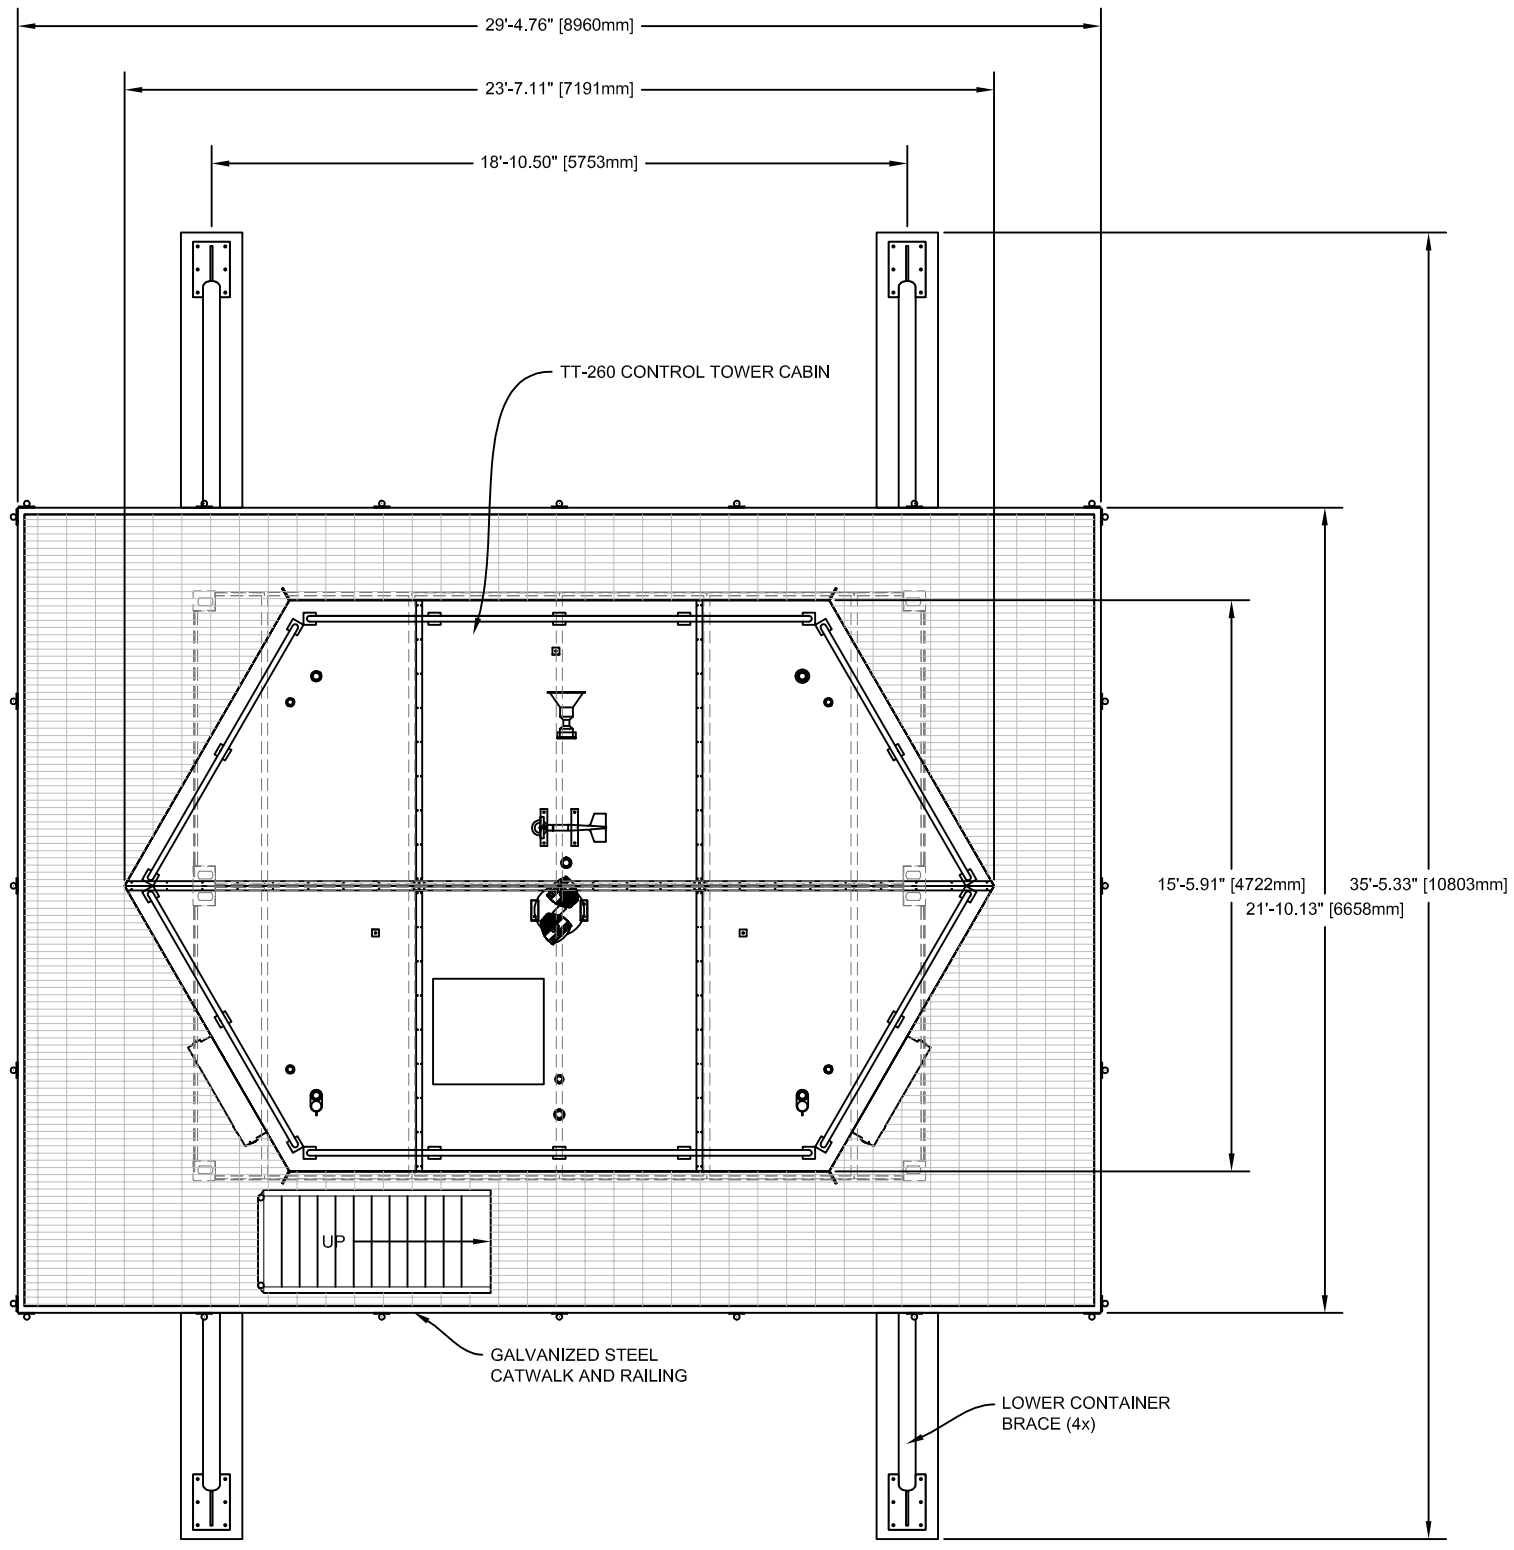

PLAN VIEW

SIGNATURES	DATES
DRAWN BY AERONAV	JAN 2025
CHECKED BY .	.
APPROVED BY .	.
.	.
.	.
UNLESS OTHERWISE NOTED, DIMENSIONS ARE IN INCHES [MM].	THIRD ANGLE

Aeronav
926 SELKIRK STREET, POINTE CLAIRE (MONTREAL), QUEBEC, CANADA, H9R 4T7
TEL: 514 695 0820 FAX: 514 695 1397 WWW.AERONAVGROUP.COM


TT-260 SYSTEM - 3 LEVEL CONTAINER EXTERIOR ELEVATIONS AND INTERIOR VIEWS

SIZE	CAGE NO.	DWG NO.	REV
-	3AH87	000-01000	0
SCALE 32		SHEET 1 OF 4	


X:\AERONAV-MISCELLANEOUS\000 (TT-260_3 CONTAINER - CT-380 SUPPORT STRUCTURE - 29 JAN 2025)\Eng_Files\PROP\DWGS\000-01000_REV 0_TT-260_3 LEVEL CONTAINER_EXTERNAL STAIRS.dwg, 2025-02-11 2:45:59 PM
FNAME
REVDATE
USER
2030 DIM SCALE: 32

THIS DOCUMENT CONTAINS INFORMATION PROPRIETARY TO AERONAV INC. ANY REPRODUCTION, DISCLOSURE OR USE OF THIS DOCUMENT IS EXPRESSLY PROHIBITED, EXCEPT AS AERONAV INC. MAY OTHERWISE AGREE IN WRITING.

REVISIONS				
ZONE	REV	DESCRIPTION	DATE	APPR.
	0	FOR INFORMATION	JAN 2025	.

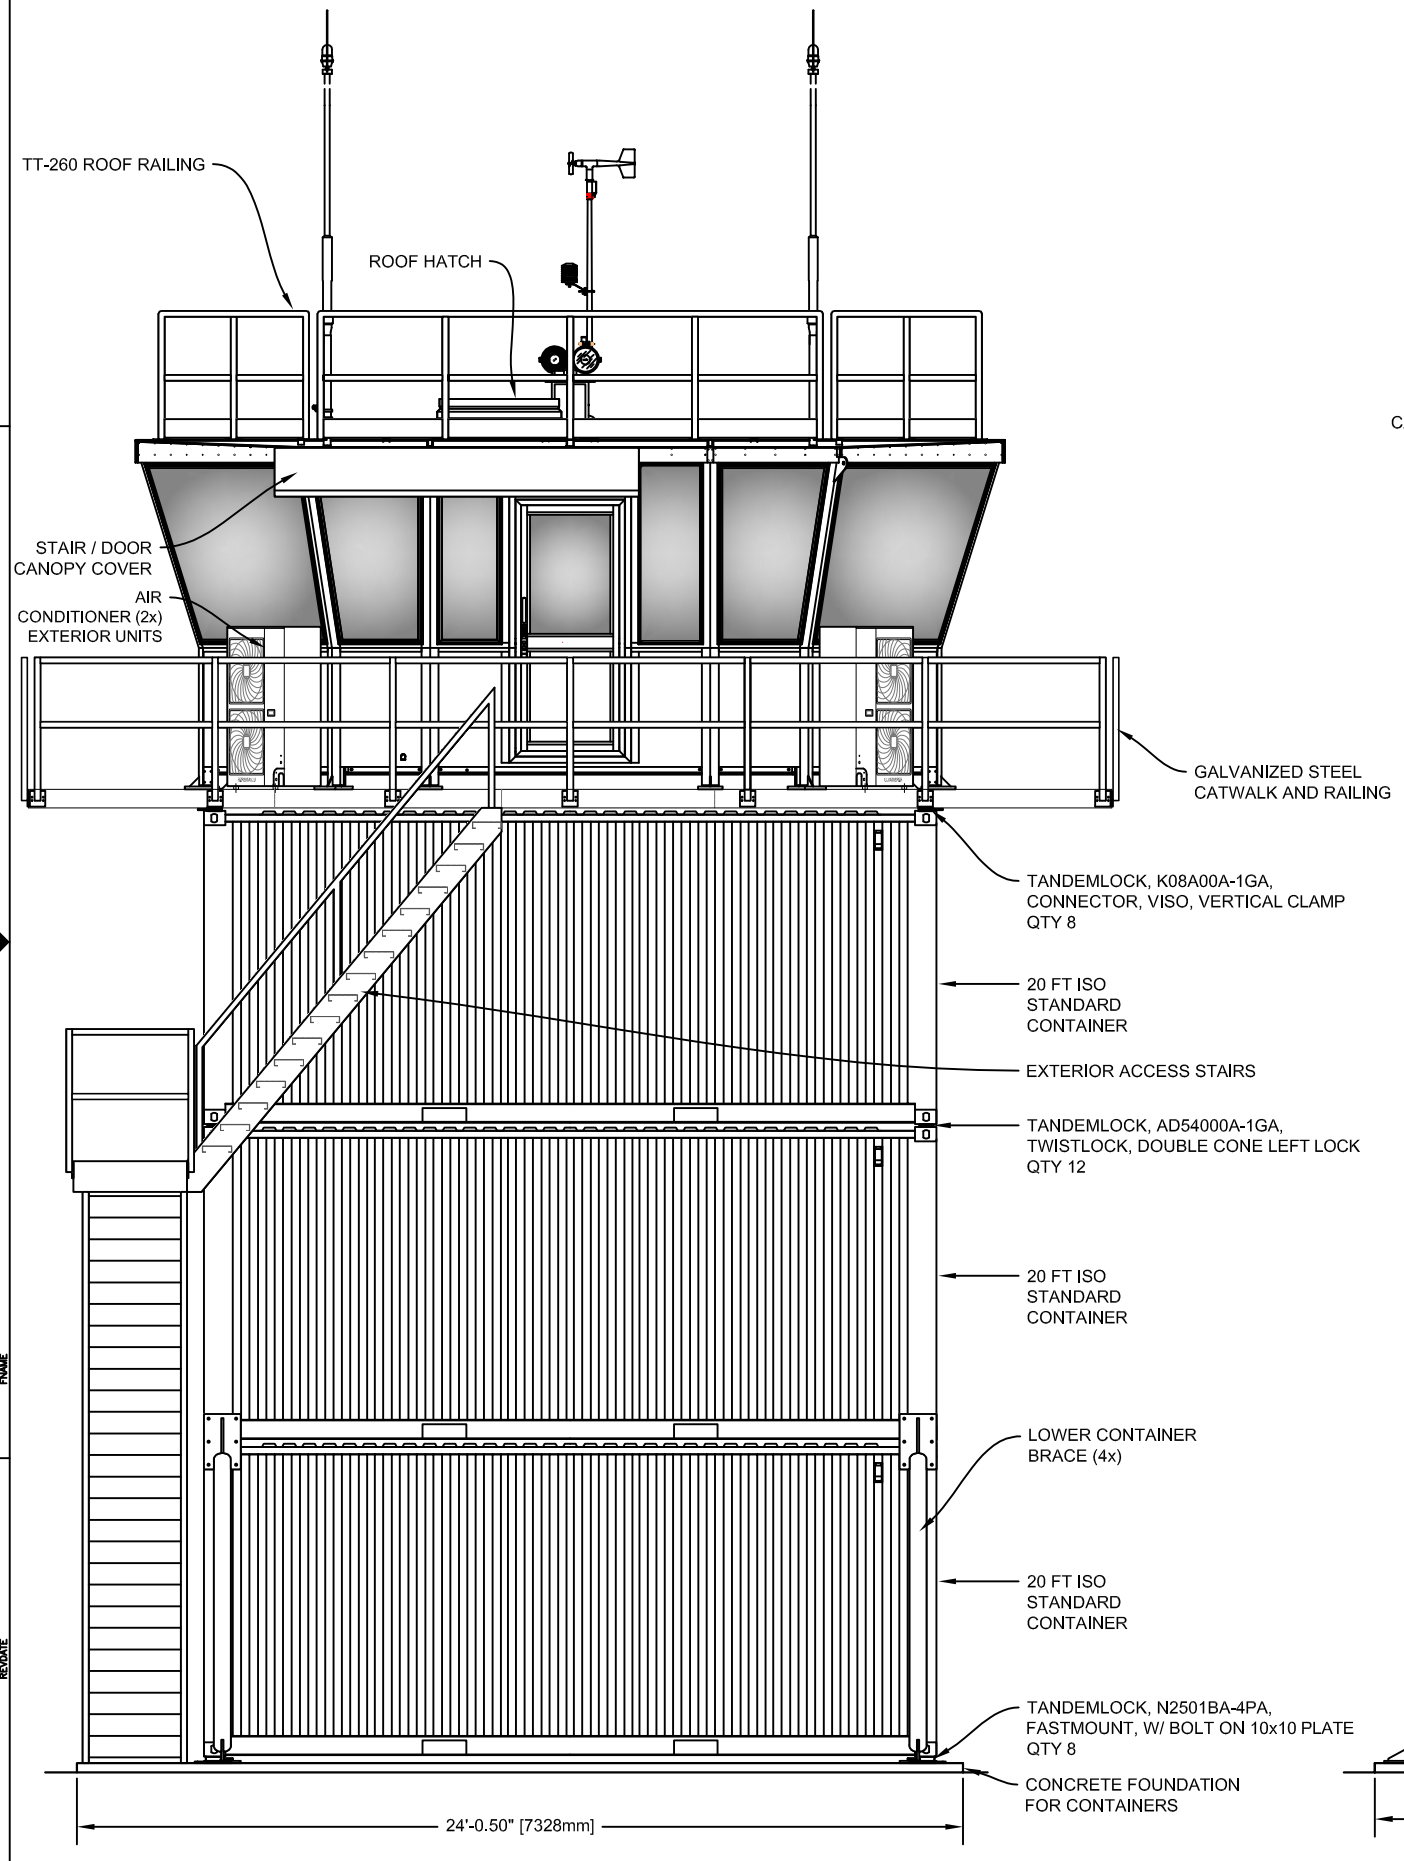

REAR ELEVATION

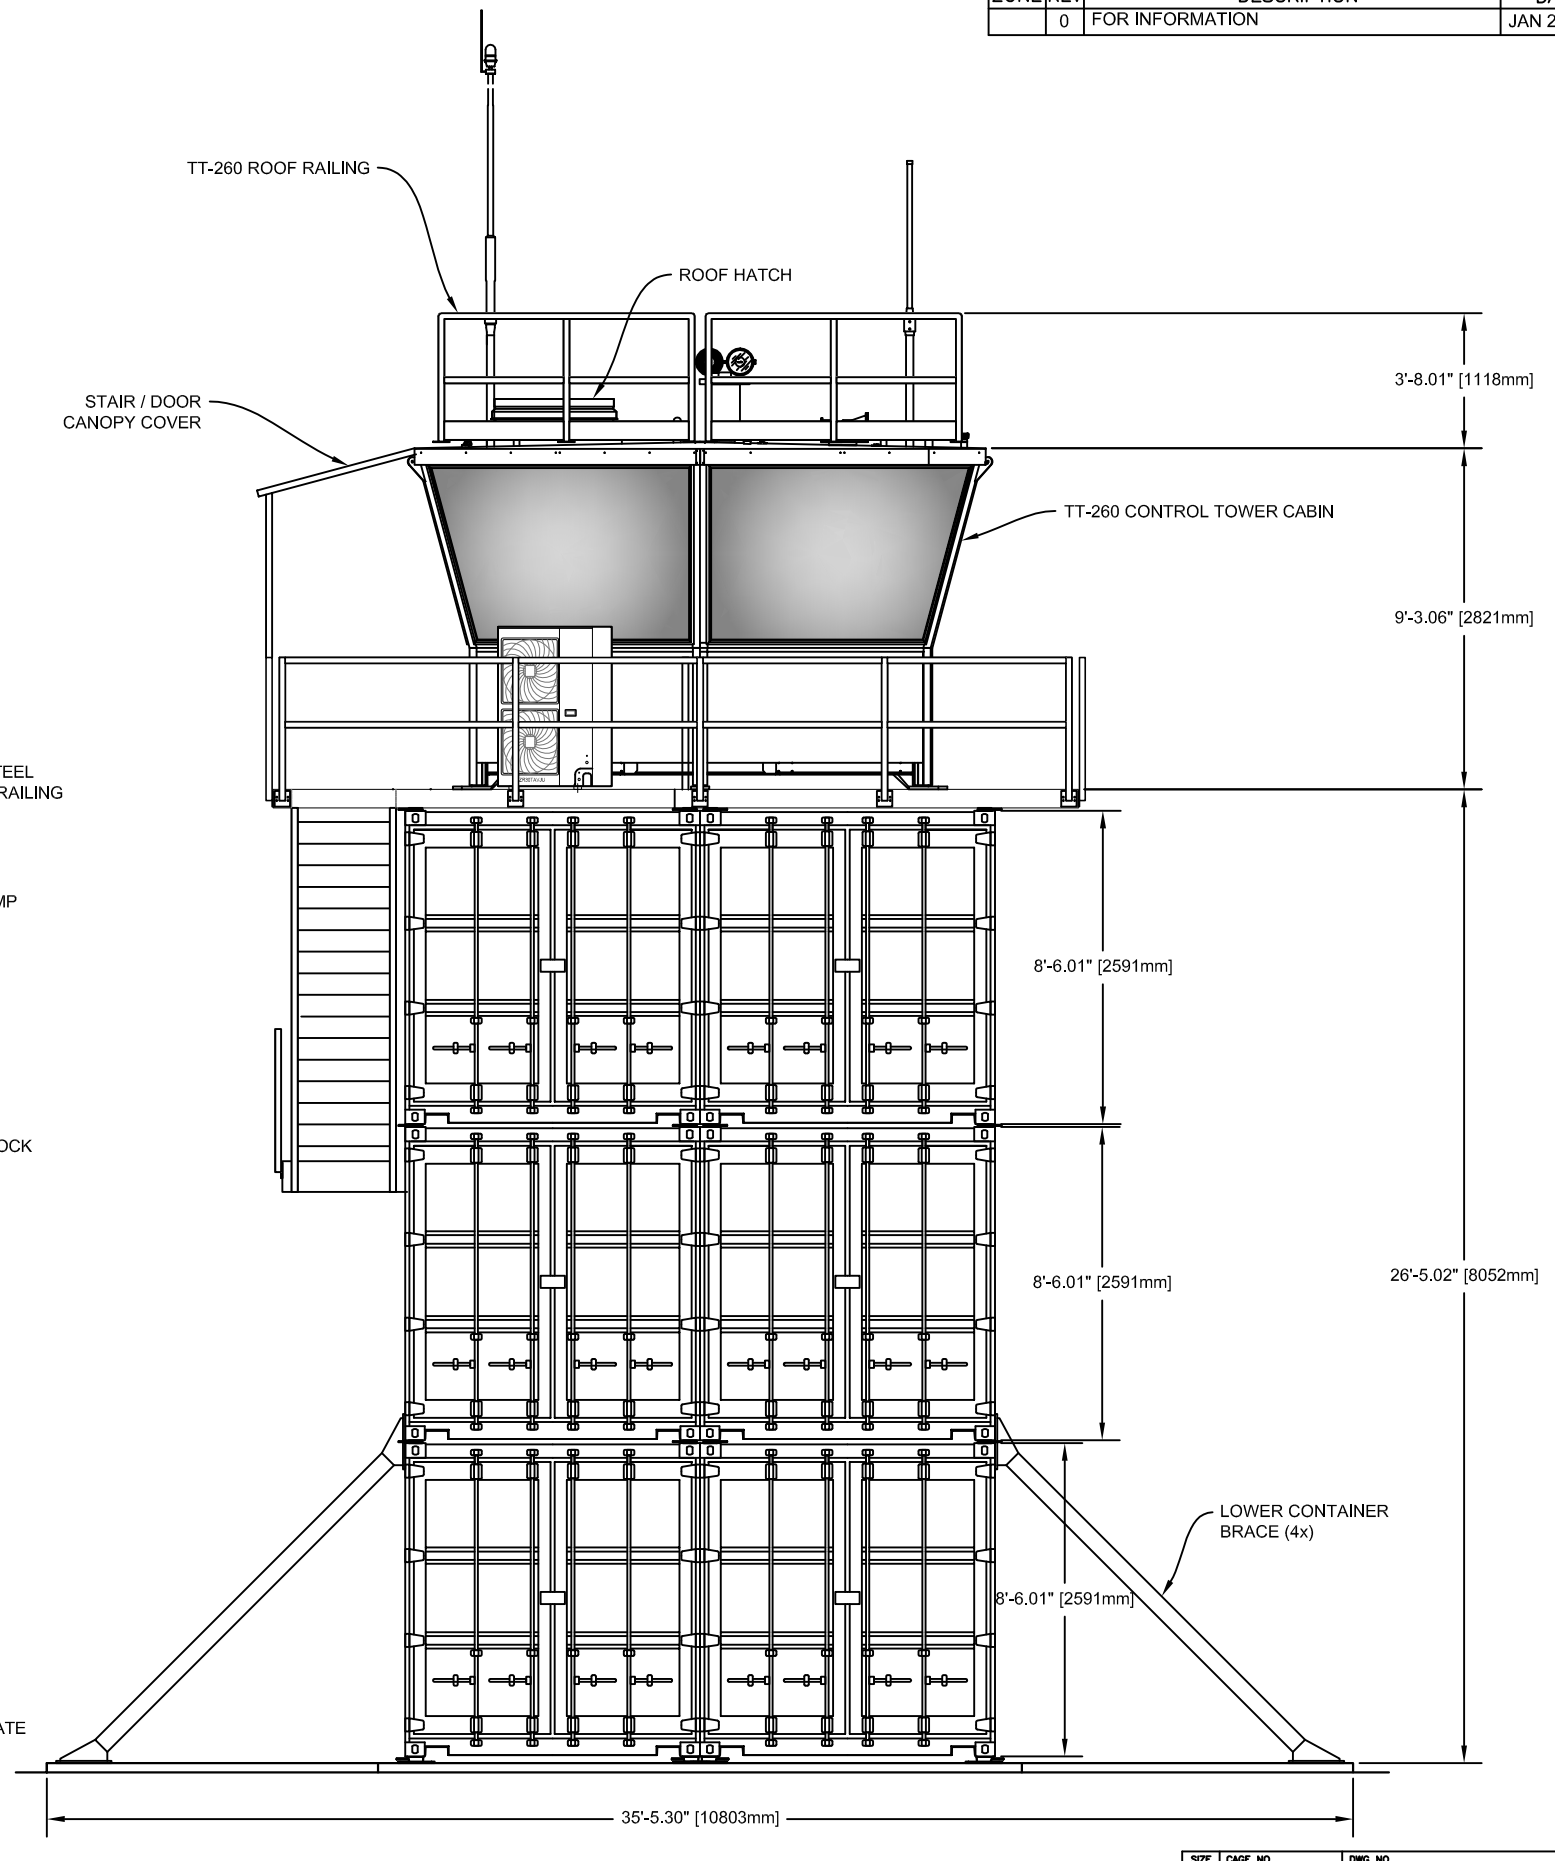

SIDE ELEVATION


SIZE	CAGE NO.	DWG NO.	REV
-	3AH87	000-01000	0
SCALE	32	SHEET 2 OF 4	

X:\AERONAV-MISCELLANEOUS\000 (TT-260_3 CONTAINER - CT-380 SUPPORT STRUCTURE - 29 JAN 2025)\Eng_Files\PROP\DWGS\000-01000_REV 0_TT-260_3 LEVEL CONTAINER_EXTERNAL STAIRS.dwg, 2025-02-11 2:47:44 PM
FNAME
ROVDATE
USER
2020 DM SCALE: 32


THIS DOCUMENT CONTAINS INFORMATION PROPRIETARY TO AERONAV INC.
ANY REPRODUCTION, DISCLOSURE OR USE OF THIS DOCUMENT IS EXPRESSLY
PROHIBITED, EXCEPT AS AERONAV INC. MAY OTHERWISE AGREE IN WRITING.

X:\AERONAV-MISCELLANEOUS\000 (TT-260_3 CONTAINER - CT-380 SUPPORT STRUCTURE - 29 JAN 2025)\Eng_Files\PROP\DWGS\000-01000_REV 0_TT-260_3 LEVEL CONTAINER_EXTERNAL STAIRS.dwg, 2025-02-11 2:48:39 PM


TT-260 SYSTEM - 3 LEVEL EXTERNAL ACCESS STAIRS

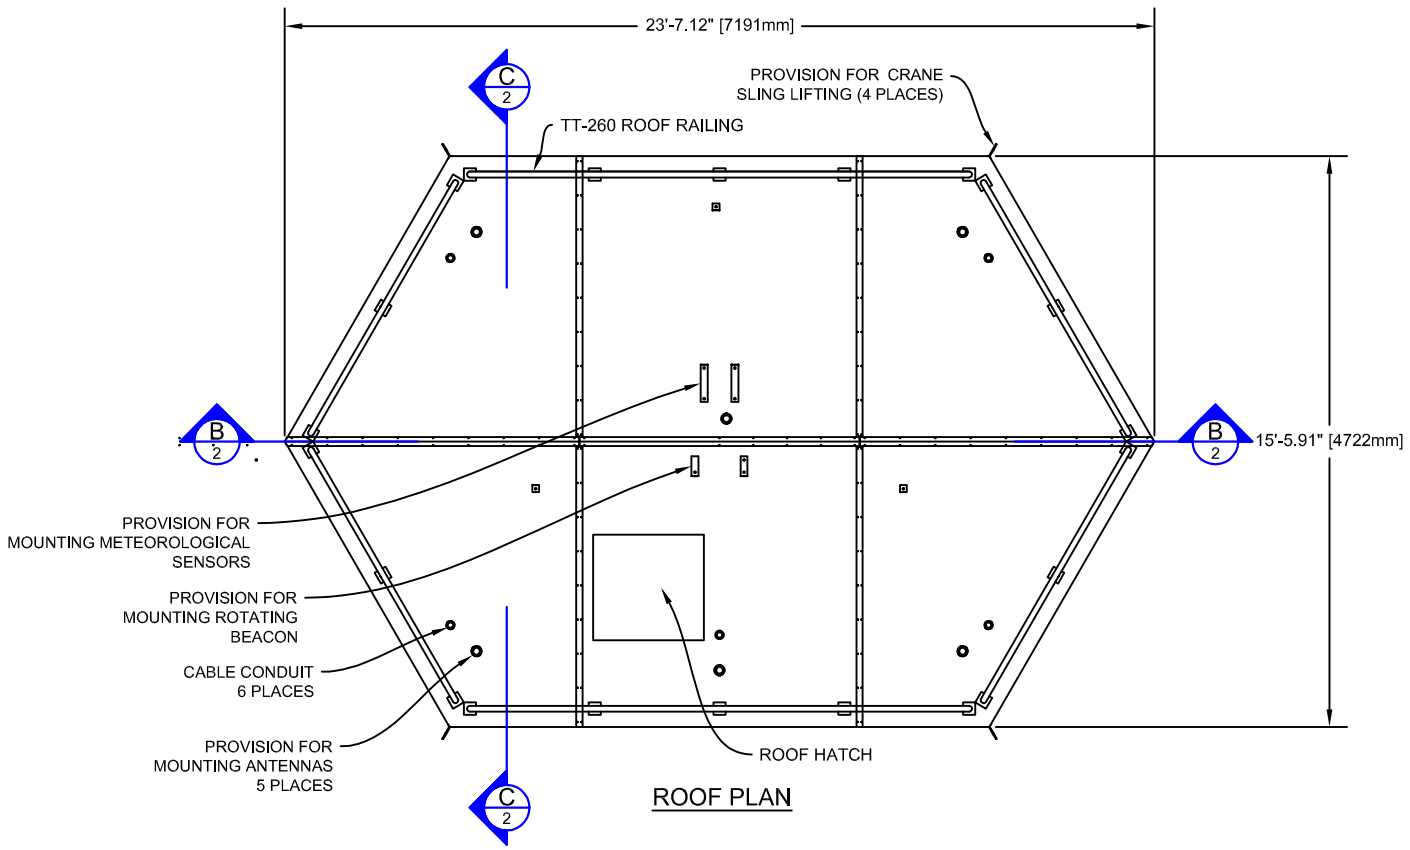

ROOF PLAN

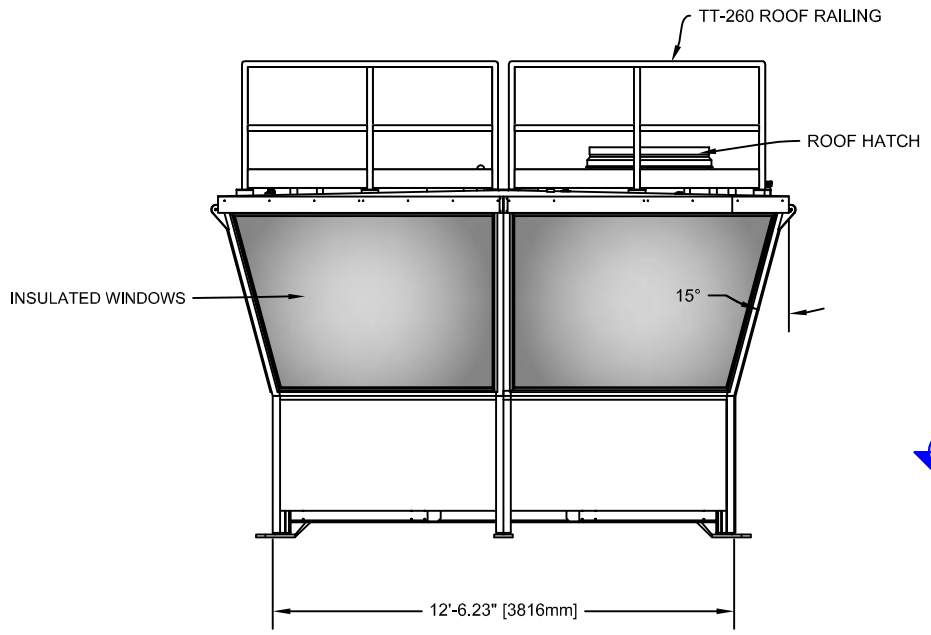


EMERGENCY DOOR SIDE ELEVATION

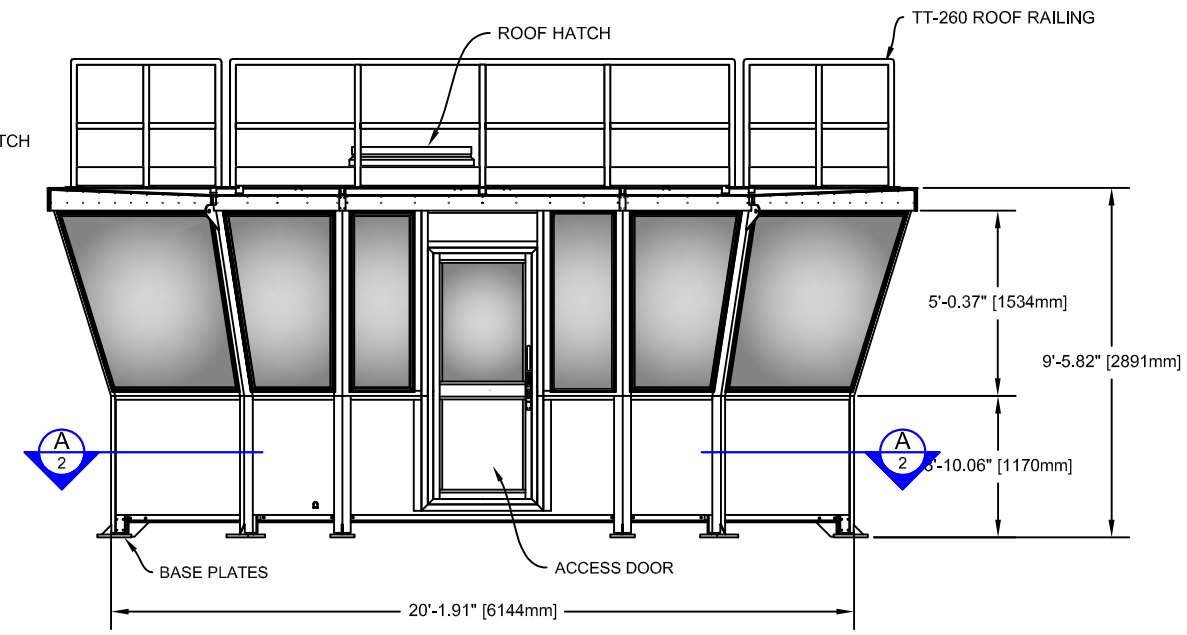


REAR ELEVATION

SIZE	CAGE NO.	DWG NO.	REV
-	3AH87	000-01000	0
SCALE 32		SHEET 3 OF 4	


THIS DOCUMENT CONTAINS INFORMATION PROPRIETARY TO AERONAV INC. ANY REPRODUCTION, DISCLOSURE OR USE OF THIS DOCUMENT IS EXPRESSLY PROHIBITED, EXCEPT AS AERONAV INC. MAY OTHERWISE AGREE IN WRITING.

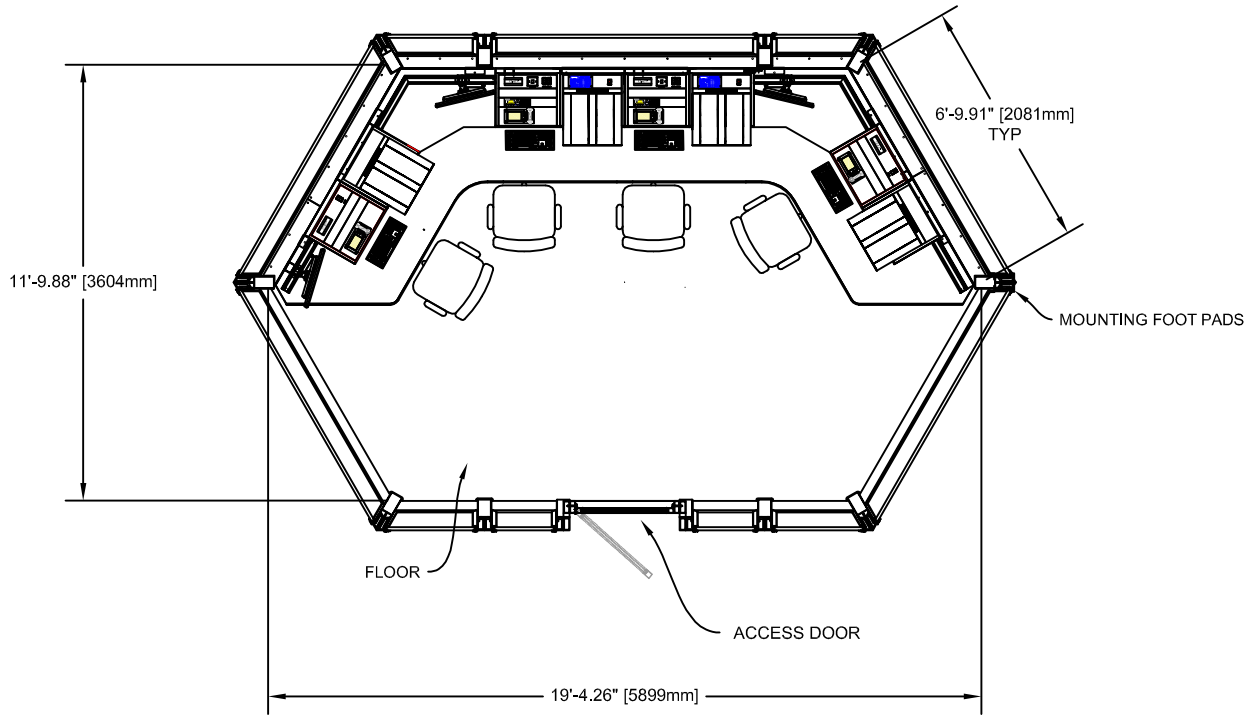

SECTION A/3

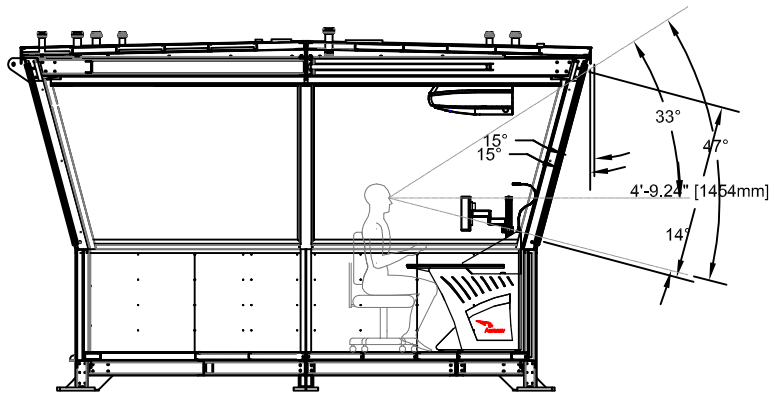

SECTION C/3

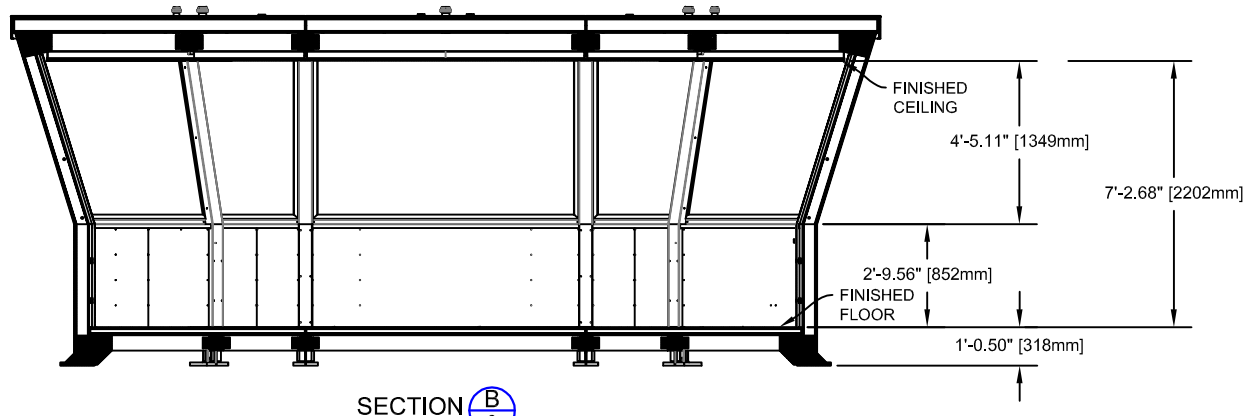

SECTION B/3

SIZE	CAGE NO.	DWG NO.	REV
-	3AH87	000-01000	0
SCALE 32			SHEET 4 OF 4

X:\AERONAV-MISCELLANEOUS\000 (TT-260_3 CONTAINER - CT-380 SUPPORT STRUCTURE - 29 JAN 2025)\Eng_Files\PROP\DWGS\000-01000_REV 0_TT-260_3 LEVEL CONTAINER_EXTERNAL STAIRS.dwg, 2025-02-11 2:49:13 PM
USER REVDATE FNAME
2020 DM SCALE: 32