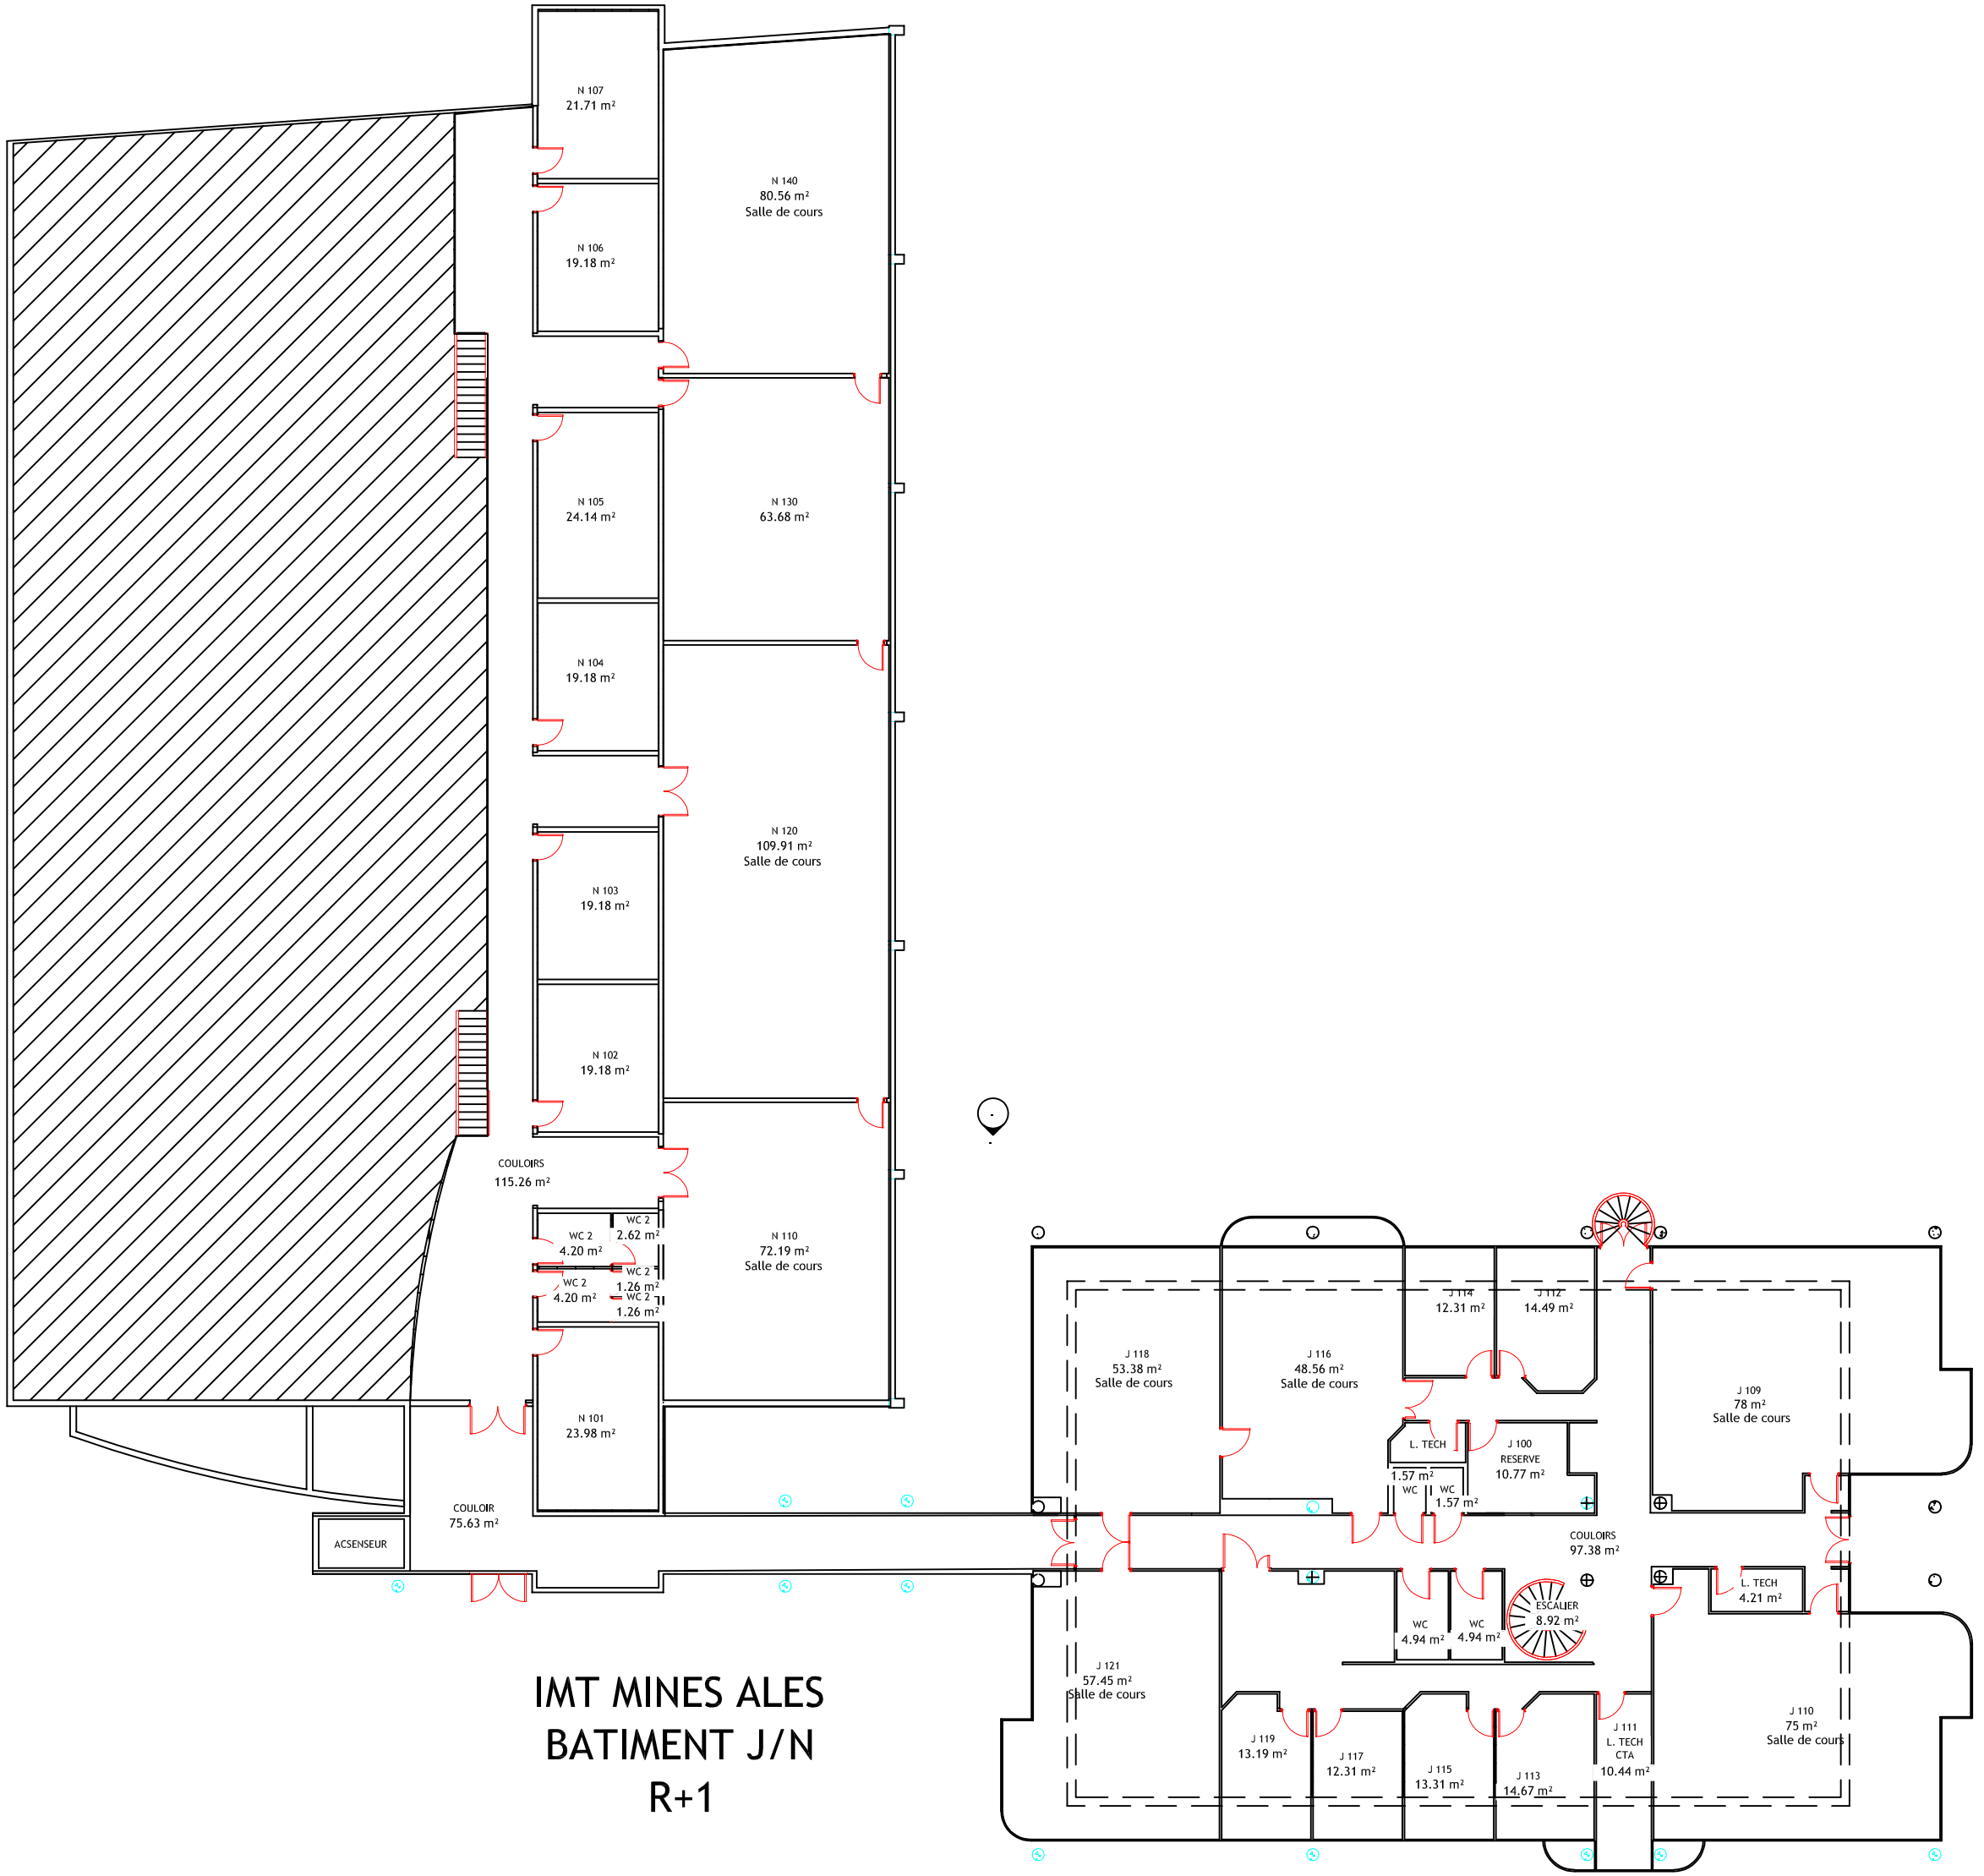

IMT MINES ALES
BATIMENT J/N
R+1