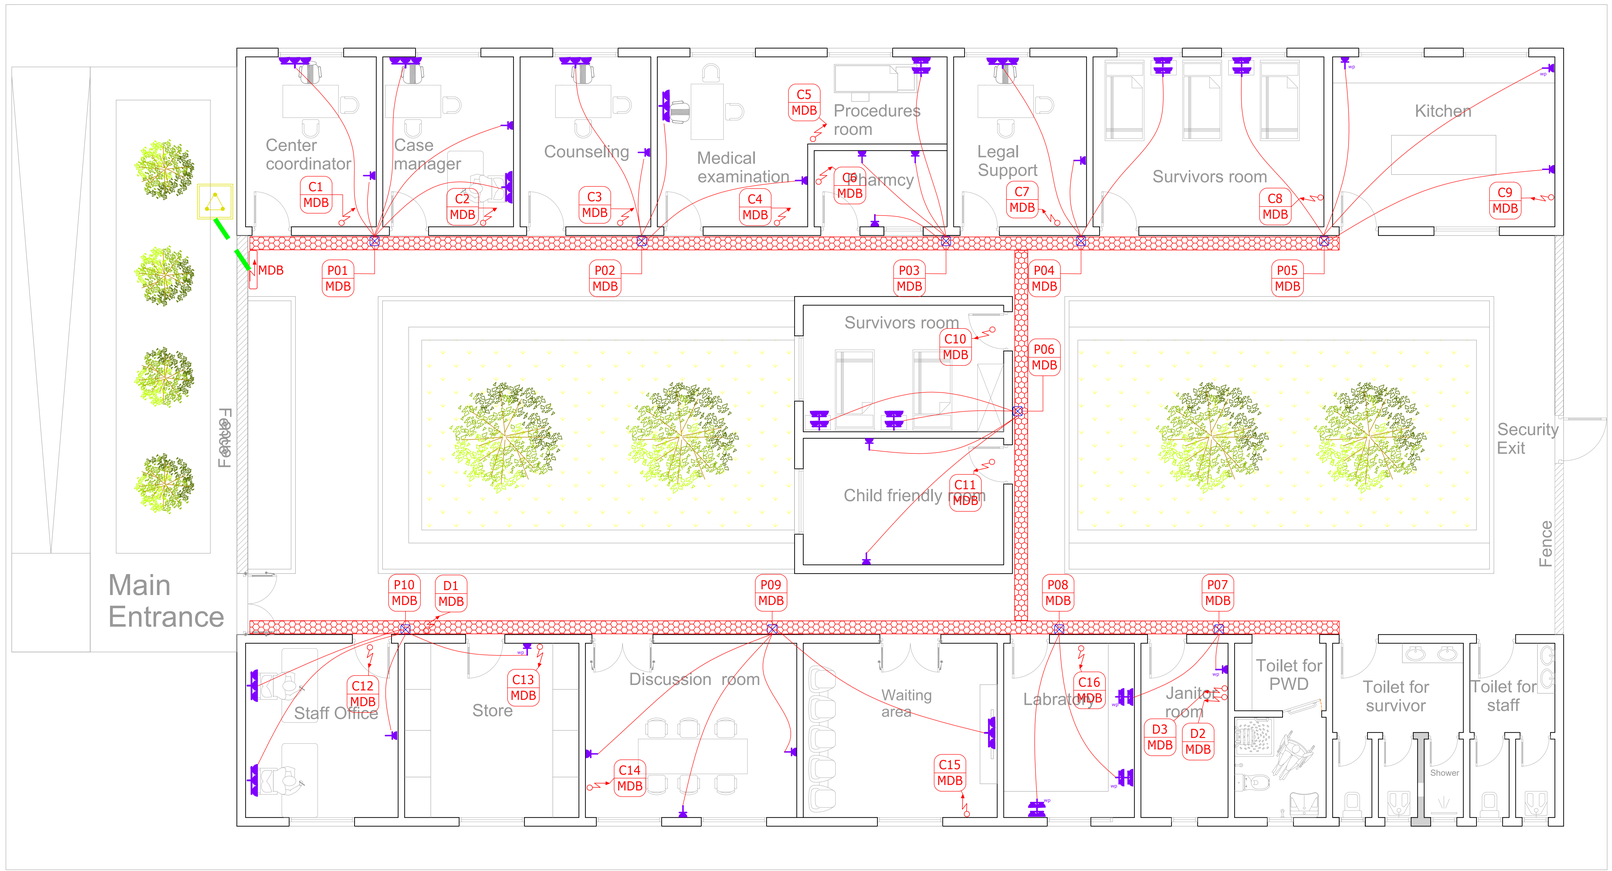

LEGEND

SYMBOLES	DESIGNATIONS
	POWER SOCKET 2P+T - 10/16A - 230V
	POWER SOCKET 2P+T - 10/16A - 230V WATER PROOF
	3 POWER SOCKET BLOCK 2P+T-10/16A
	4 POWER SOCKET BLOCK 2P+T-10/16A
	4 POWER SOCKET BLOCK 2P+T-10/16A WATER PROOF
	CABLE TRAY
	POWER DISTRIBUTION BOARD
	POWER SUPPLY
	EARTH PIT
	EARTH CABLE
	JONCTION BOX

NOTA :

- E01 / MDB : Lighting circuit n° 1
- P01 / MDB : Stocket circuit n° 1
- C1 / MDB : Air conditionning circuit n° 1
- D1 / MDB : Miscellaneous circuit n° 1

D	01/07/2026	Revision
B	26/06/2026	Final
A	11/05/2026	First draft
Index	Date	Description

Tableau des révisions

Designed by :	Naceur SHILI	Checked by :	Nejib KRID	Approved by :	Ministry of Health

FEDERAL DEMOCRATIC REPUBLIC OF ETHIOPIA

PROJECT:

ADWA AND ABALA HOSPITALS REHABILITATION PROJECTS

Project Owner — **Ministry of Health MoH**

Delegated Project Owner

EXPERTISE FRANCE SAS

Adress:
40, BOULEVARD DE PORT ROYAL - 75005 PARIS, FRANCE

Master of Works

Joint venture : MOSAÏQUE INGENIEURIE FRANCE & MTT

Adress:
Le HUB - Business Center 6, rue du Bois Sauvage 91000
(+33) 618 48 02 11/(+33) 1 84 18 14 79/(+33) 1 84 18 14 80
E-mail : Contact@mosaique-ingenierie-france.com
website : www.mosaique-ingenerie.com

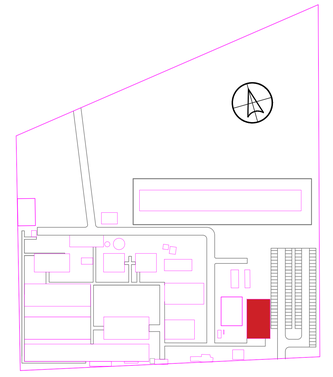

Source of Standard OSC Design : Ministry of Health MoH

SITE/BLOC: ABALA HOSPITAL - ONE STOP CENTER

SCALE 1:100

TIME OF CREATION: 11-5-2026

PLAN TITLE : POWER SOCKETS

ISSUER	CODE	SITE	PHASE	DISCIPLINES	SITE	DISC	BLOC	LVL	BN	INDEX
MOS	25126	ABL	DCE	ELE	02	03	23	01	01	B