


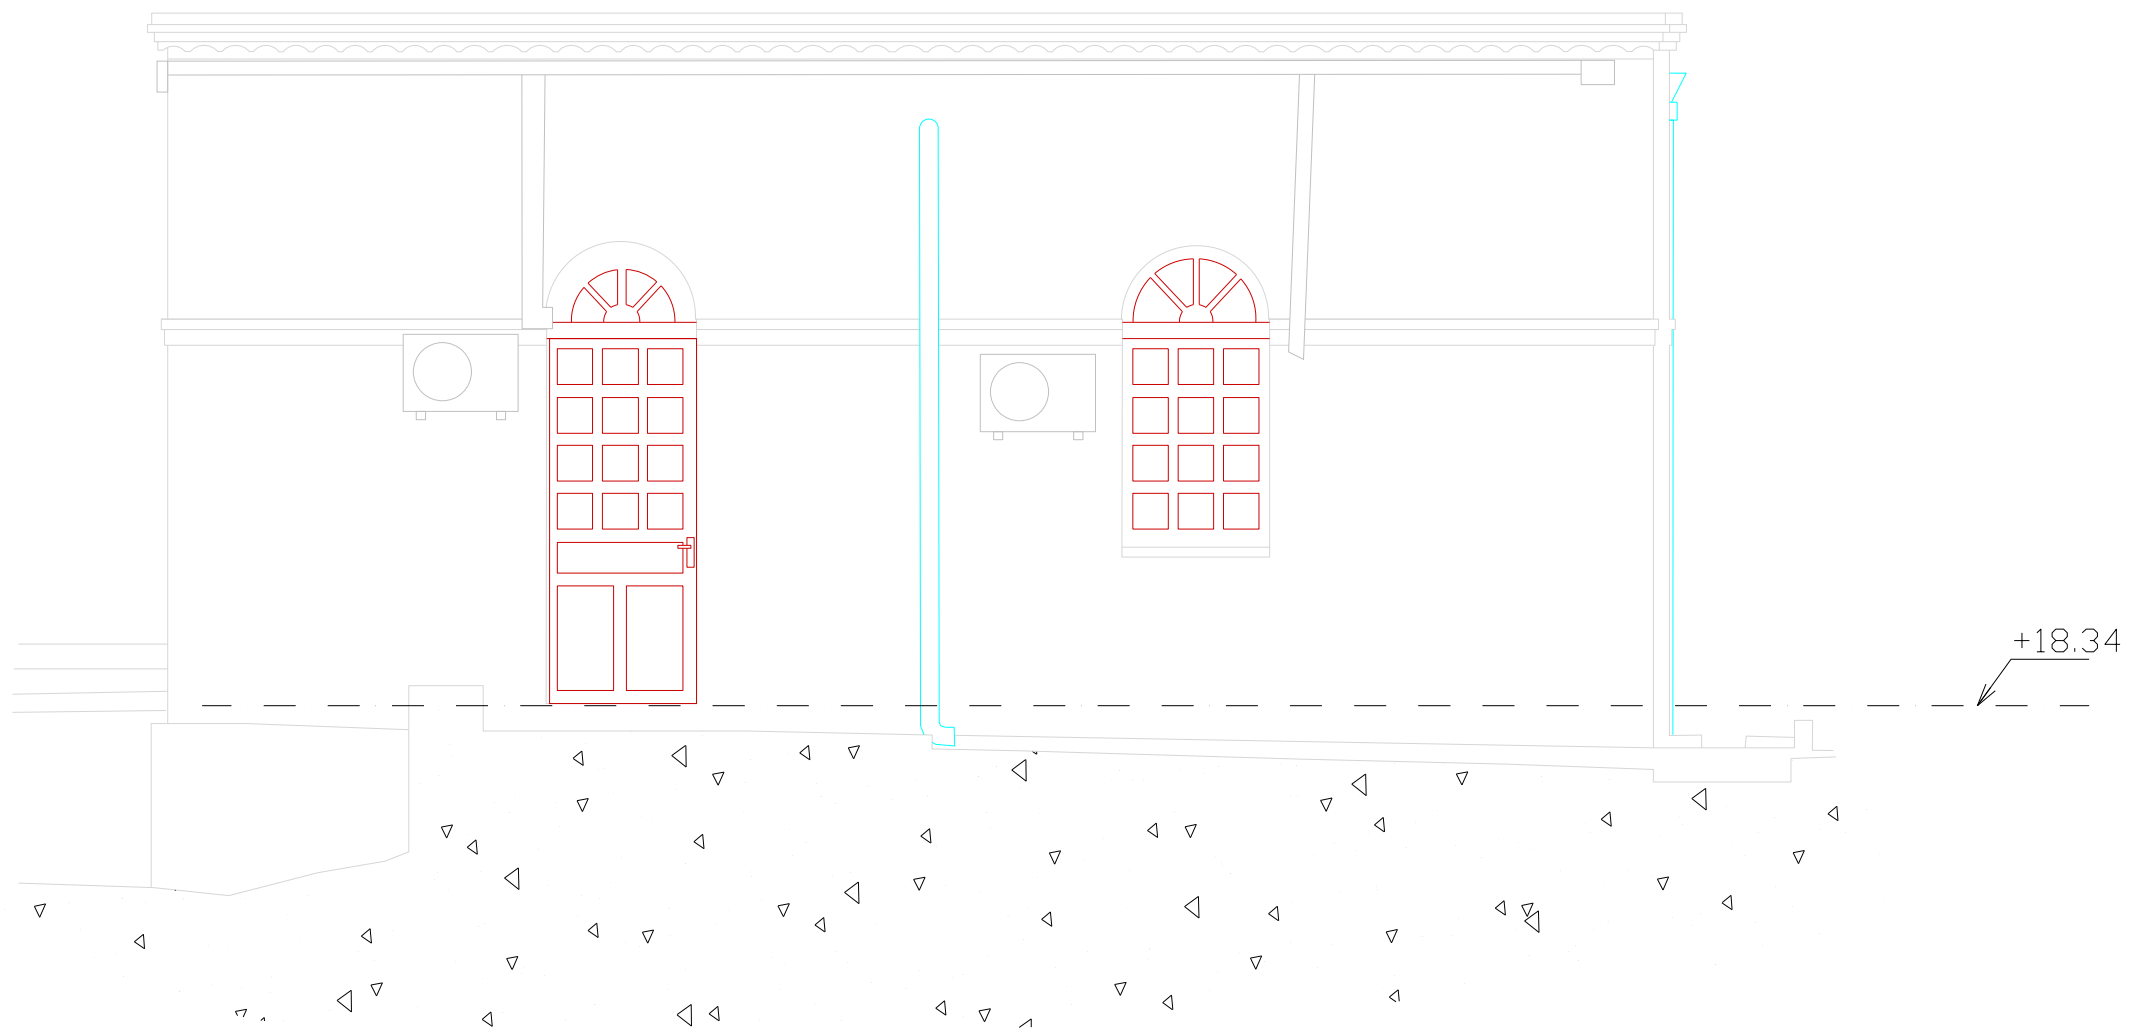

FACADE SUD



1/100