Kinnarps
11 Boulevard Nicéphore Niepce

Tél. 02 28 23 01 04
Fax
Dessiné par MFA

Échelle 1:200
Date 28/01/2025
Dessin No. R+3

R+3

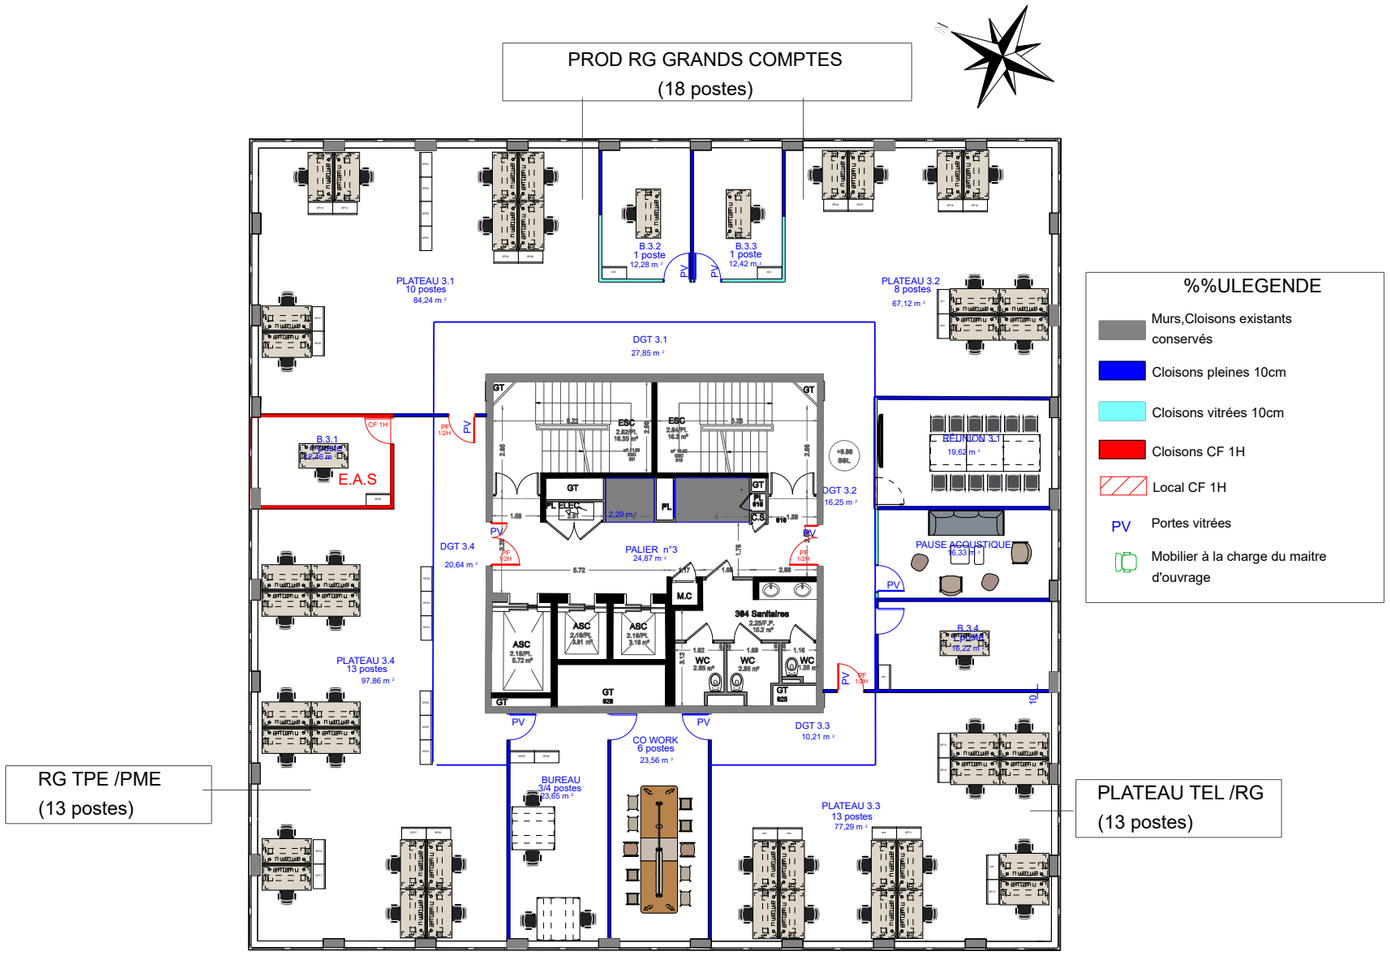

This document must not be copied or used in any other way without written permission from Kinnarps. Without such a permission it is forbidden to communicate this document to any other person or company.