
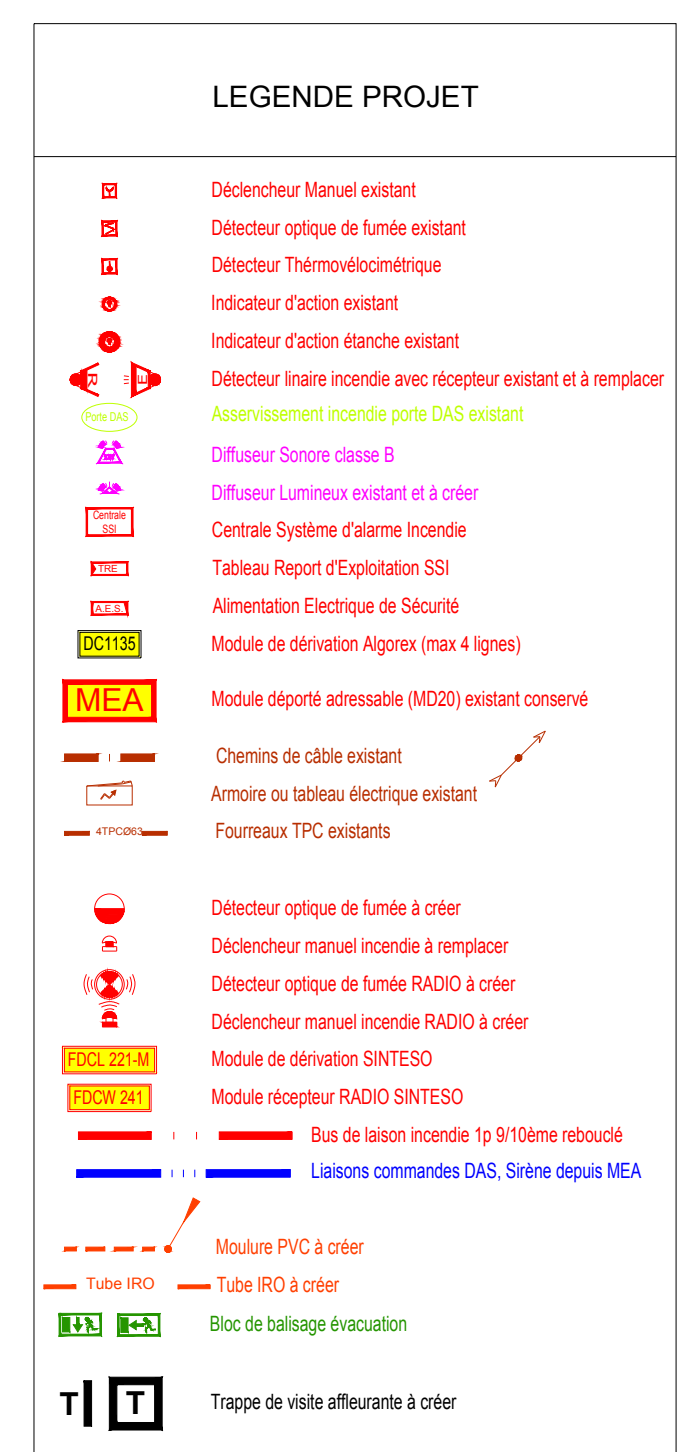


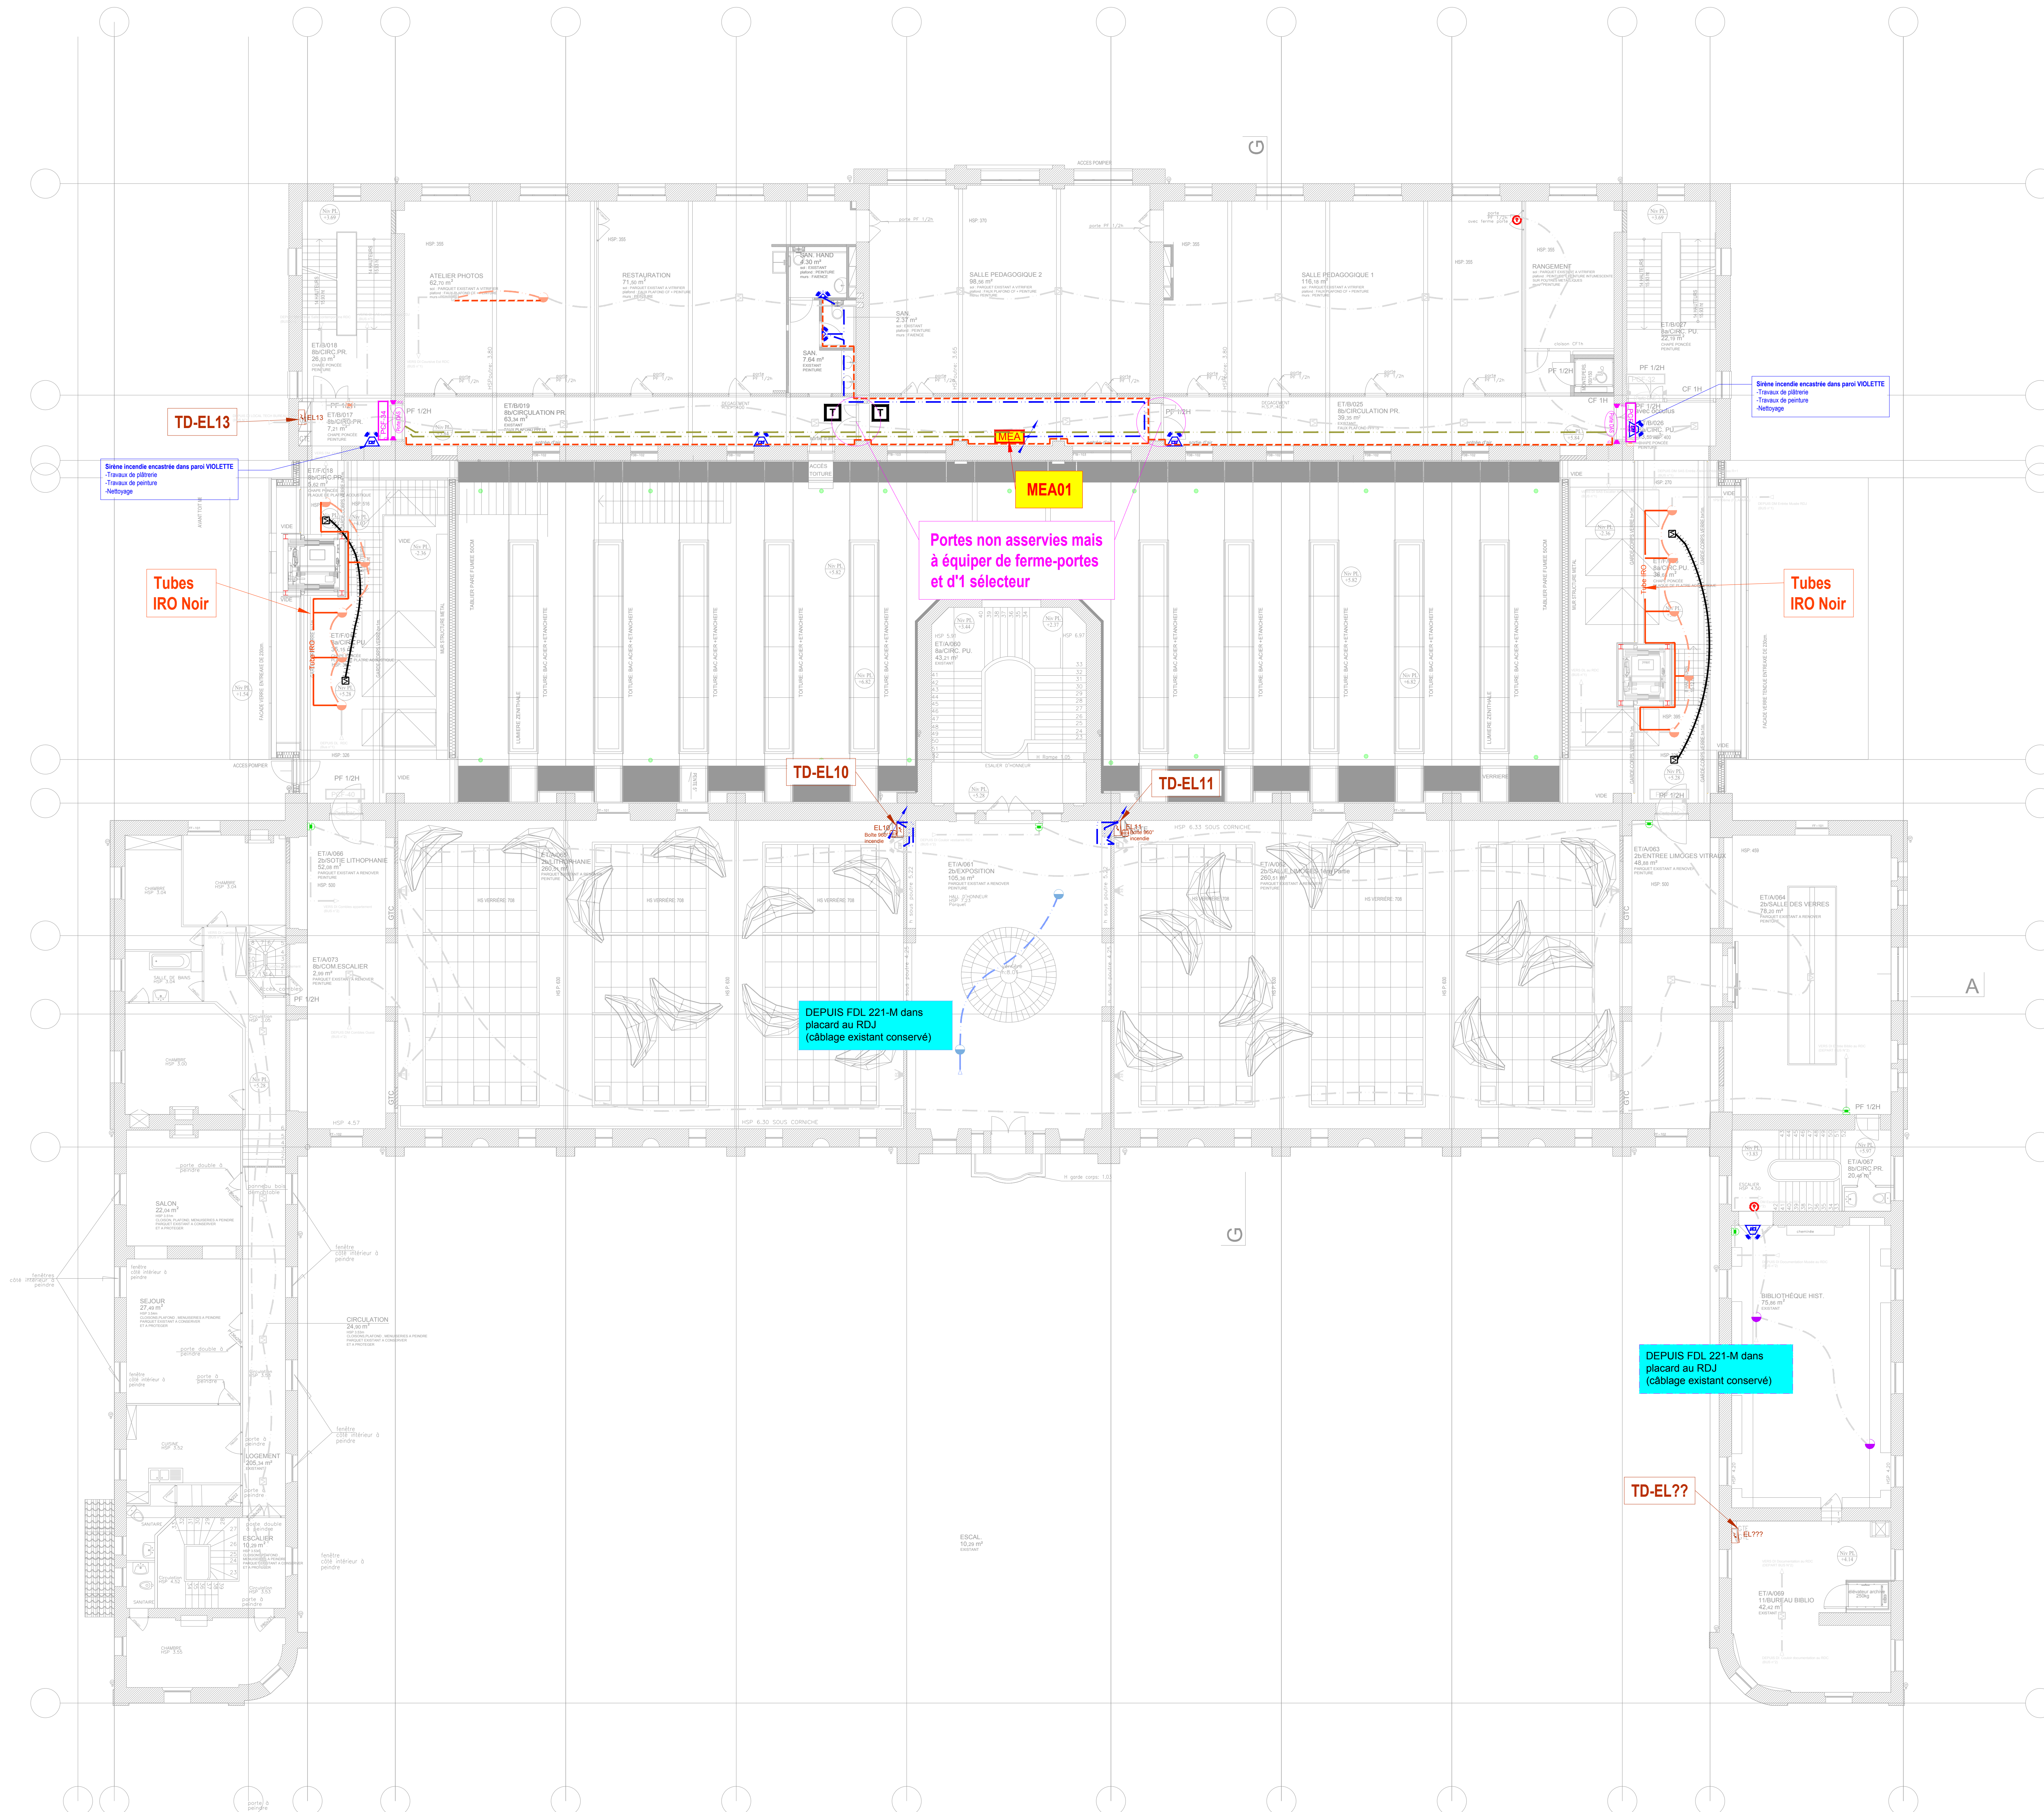

BET TECHNIQUE

C i t é 4

CONSULTANTS INDEPENDENTS
TECHNIQUES MANAGEMENT

CITE 4

2 rue Thomas Edison 67220 FEYTHAT
TEL. 05 56 31 55 25
contact@cite4.fr

MAITRISE D'OUVRAGE :
Manufactures nationales, Sèvres & Mobilier national /
Musée National Adrien Dubouché
1, Rue Berbier du Mets
75013 PARIS



RENOVATION DU SYSTEME DE SECURITE INCENDIE

Musée National Adrien Dubouché
8bis, Place Winston Churchill
87000 LIMOGES

PLAN INCENDIE PROJET

Niveau
ETAGE

PHASE	ECHELLE	DATE	NUMERO
DCE	1/100	17/07/2026	CT4 SSI-003

[illegible]